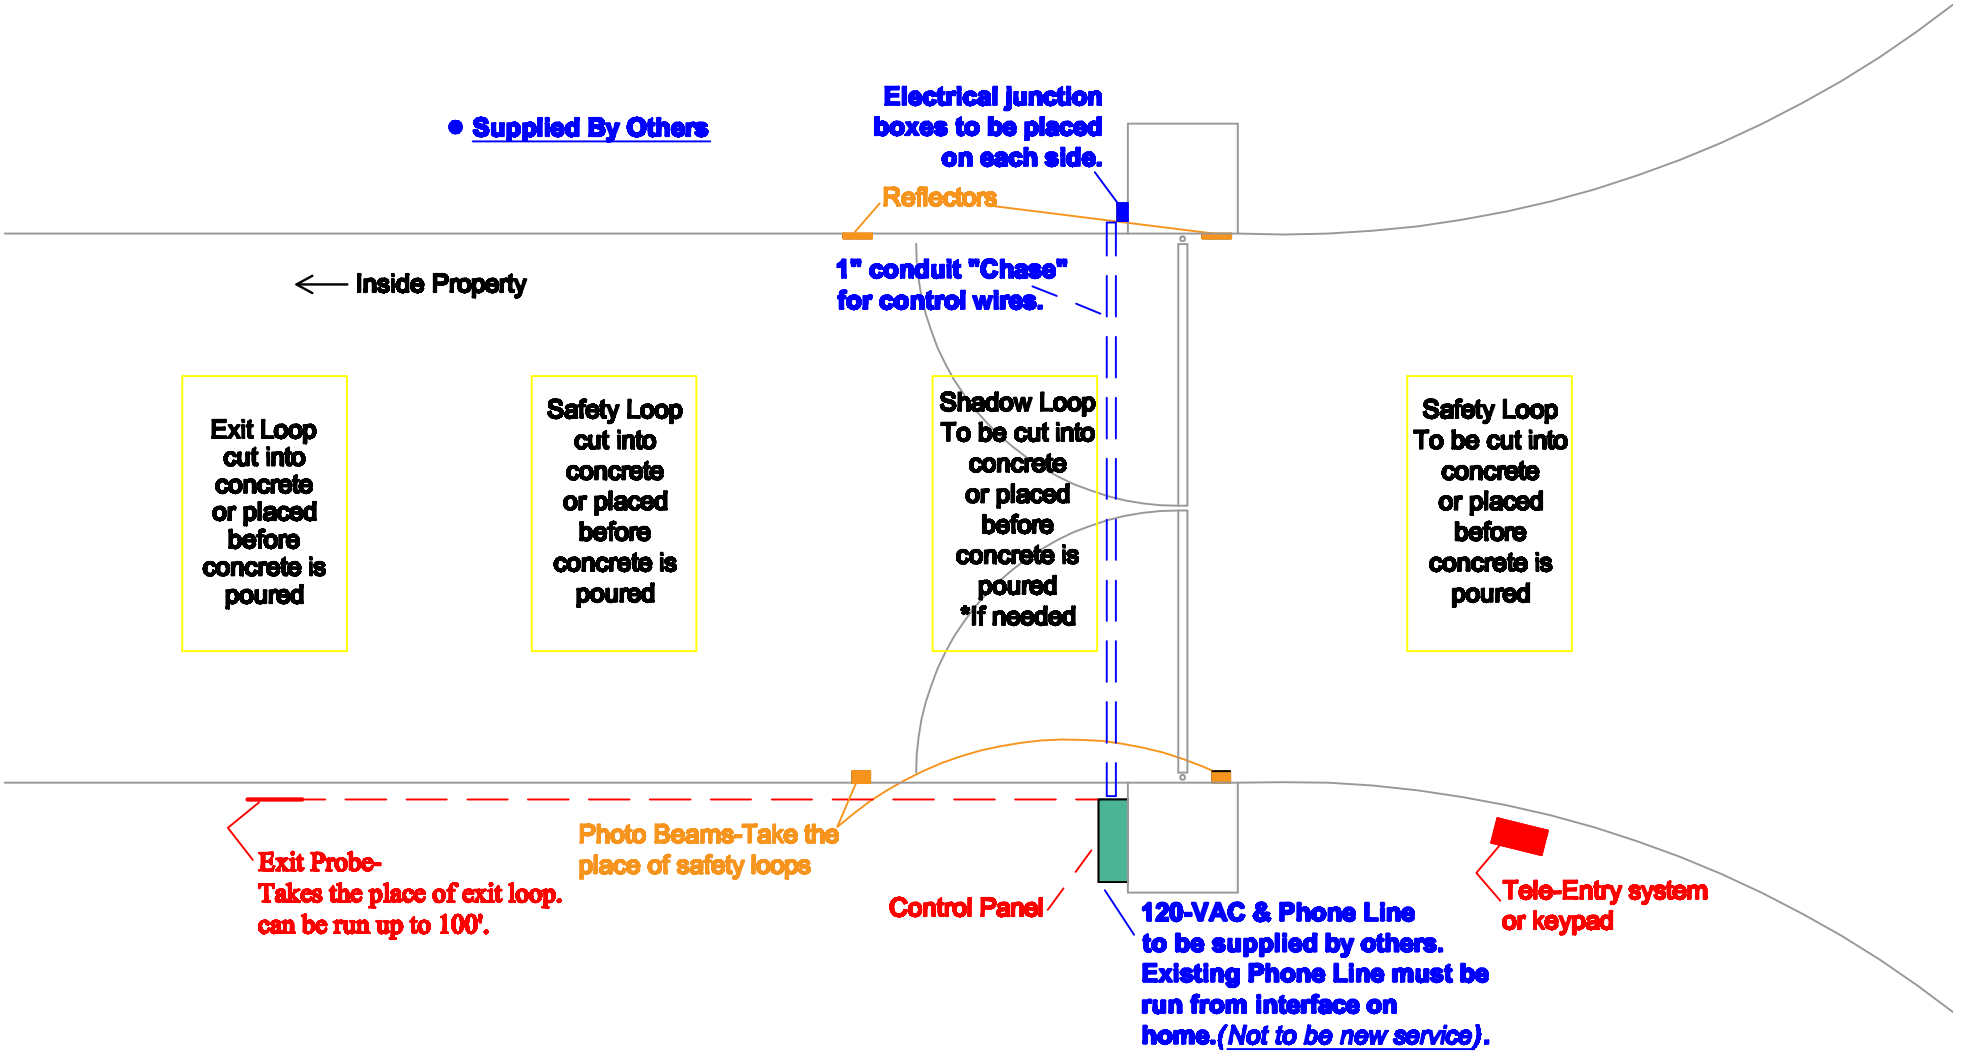
• Supplied By Others
Electrical junction boxes to be placed on each side.
Reflectors
1" conduit "Chase" for control wires.
← Inside Property
Exit Loop cut into concrete or placed before concrete is poured
Safety Loop cut into concrete or placed before concrete is poured
Shadow Loop To be cut into concrete or placed before concrete is poured *If needed
Safety Loop To be cut into concrete or placed before concrete is poured
Exit Probe- Takes the place of exit loop. can be run up to 100'.
Photo Beams-Take the place of safety loops
Control Panel
120-VAC & Phone Line to be supplied by others. Existing Phone Line must be run from interface on home.(Not to be new service).
Tele-Entry system or keypad